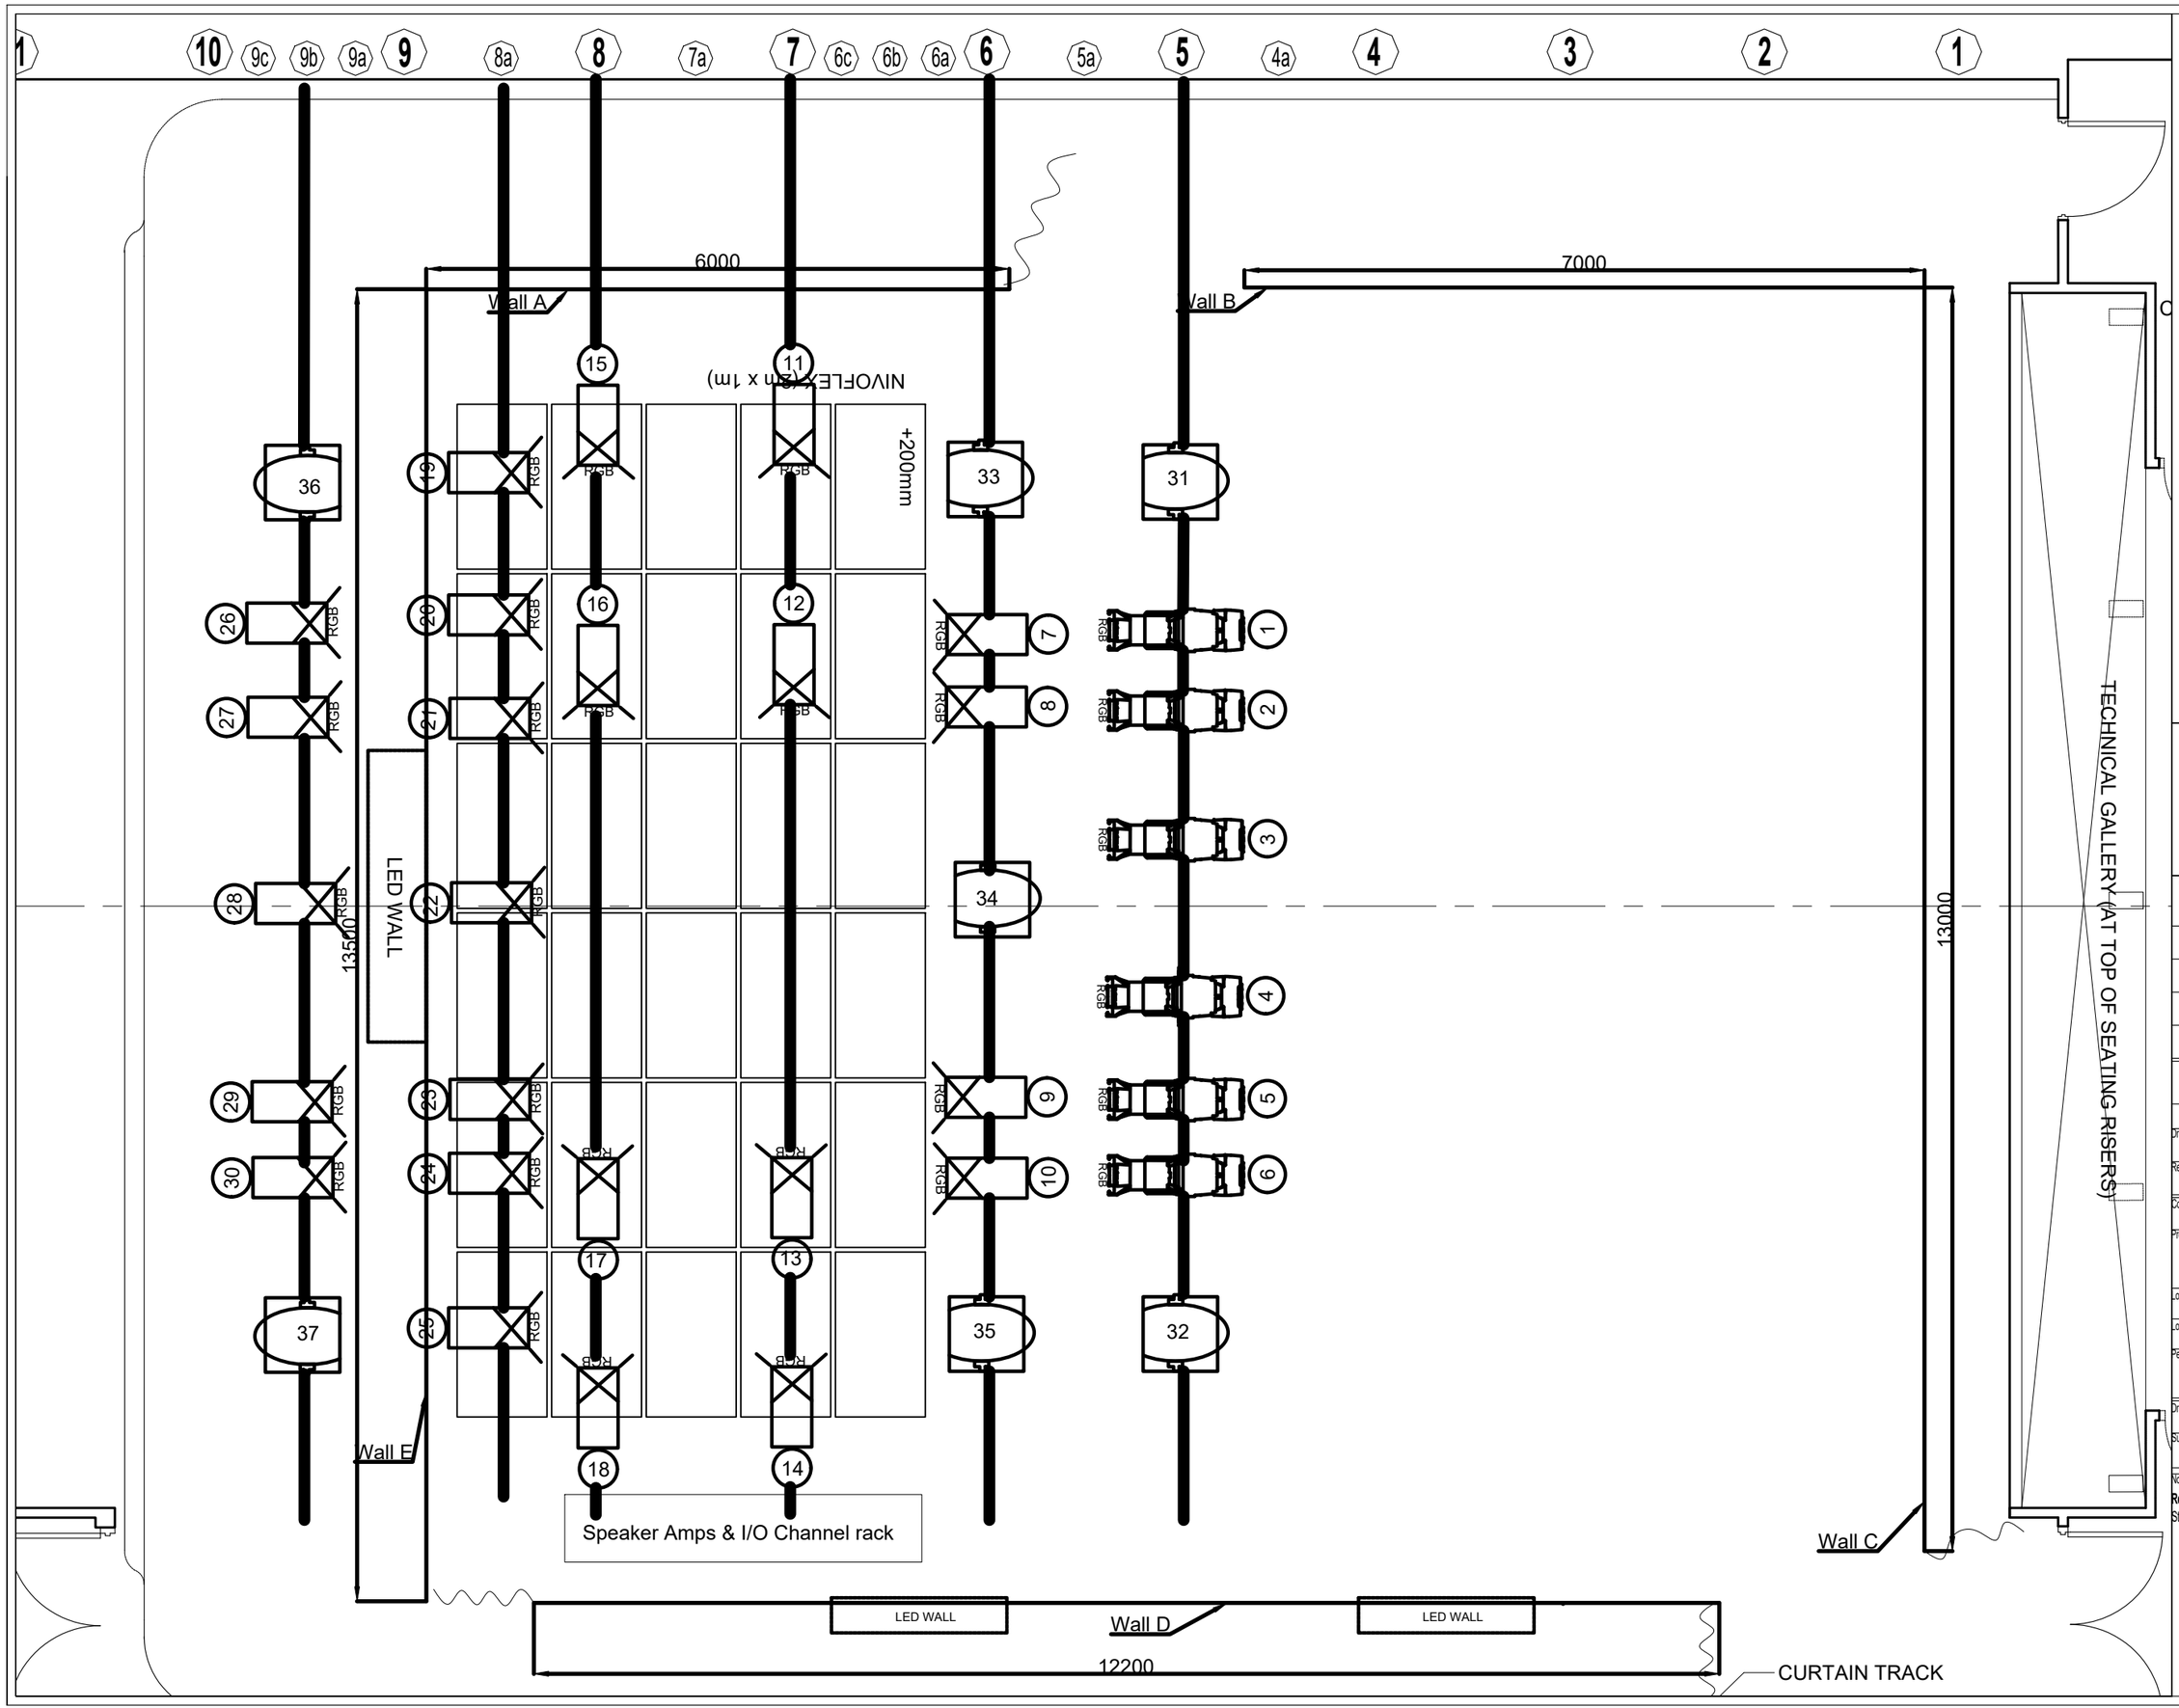

esplanade
theatres on the bay
singapore

Address
1 Esplanade Drive
Singapore 038981

Main Line
(65) 6828 2222

Main Fax
(65) 6337 3633

Production Line
(65) 6828 8444

Production Line
(65) 6336 6889

Theatre Studio

A3 Flat Floor — Version 3.1

Drawn: LCH	Date: 1.6.04
Revised: CYF	Date: 29.7.04

Company

Production: Unit 421: Home Sessions

Load-in Date

Load-out Date

Performance Dates

Drawing Title: GRID LX plot

Submitted

Scale: 1:100

Notes

Revision: Curtain track relocated on Stage Right to present location.

Please verify all details on-site.